Virginia Department of Transportation

Design Public Hearing

Route 667 (Catterton Rd) Over Piney Creek Bridge Replacement

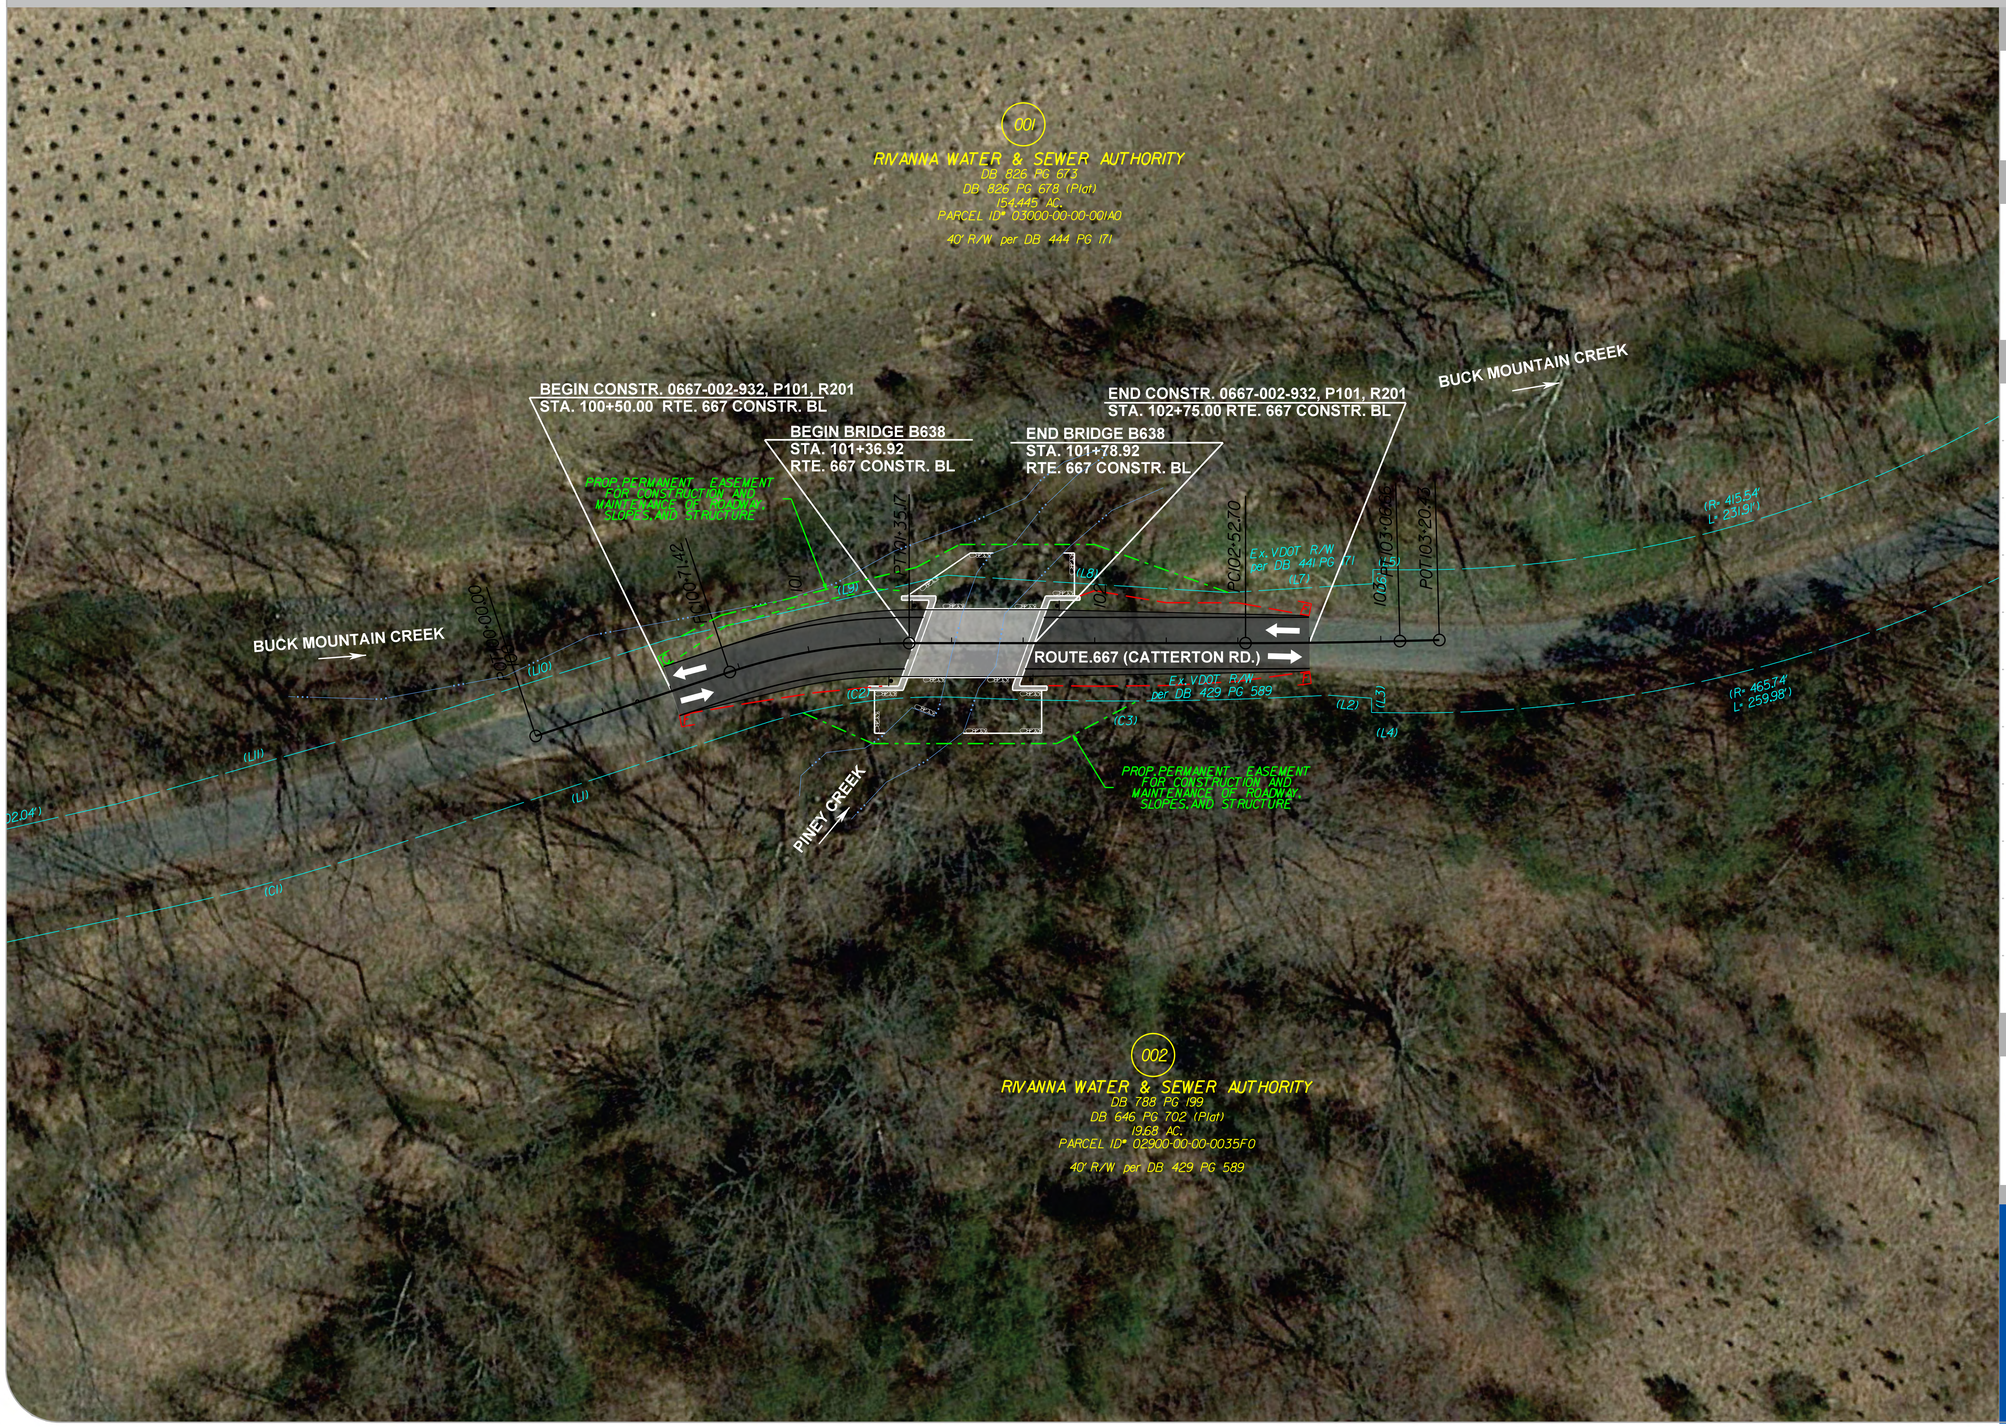

Project Location

Albemarle County

North Arrow & Scale

N

SCALE
0 25' 50'

Legend

- Proposed Road
- Proposed Bridge
- Existing Right of Way
- Edge of Water
- Prop. Permanent Easement For Construction And Maintenance Of Roadway, Slopes, And Structure
- C — Proposed Limits of Construction - Cut
- F — Proposed Limits of Construction - Fill

Contact Information

Brian Arnold
Project Manager
Virginia Department of Transportation
1601 Orange Road
Culpeper, VA 22701

Comments may also be sent to:
Brian.Arnold@VDOT.Virginia.gov

Route 667 (Catterton Rd) Over Piney Creek
Albemarle, Virginia

State Project Number - (NFO)0667-002-932, P101, R201, B638
UPC 109600

These plans are unfinished and unapproved and are not to be used for any type of construction or the acquisition of right of way. Additional easements for utility relocations may be required beyond the proposed right-of-way shown on these plans.

Imagery Courtesy of Google Earth copyright 2013.